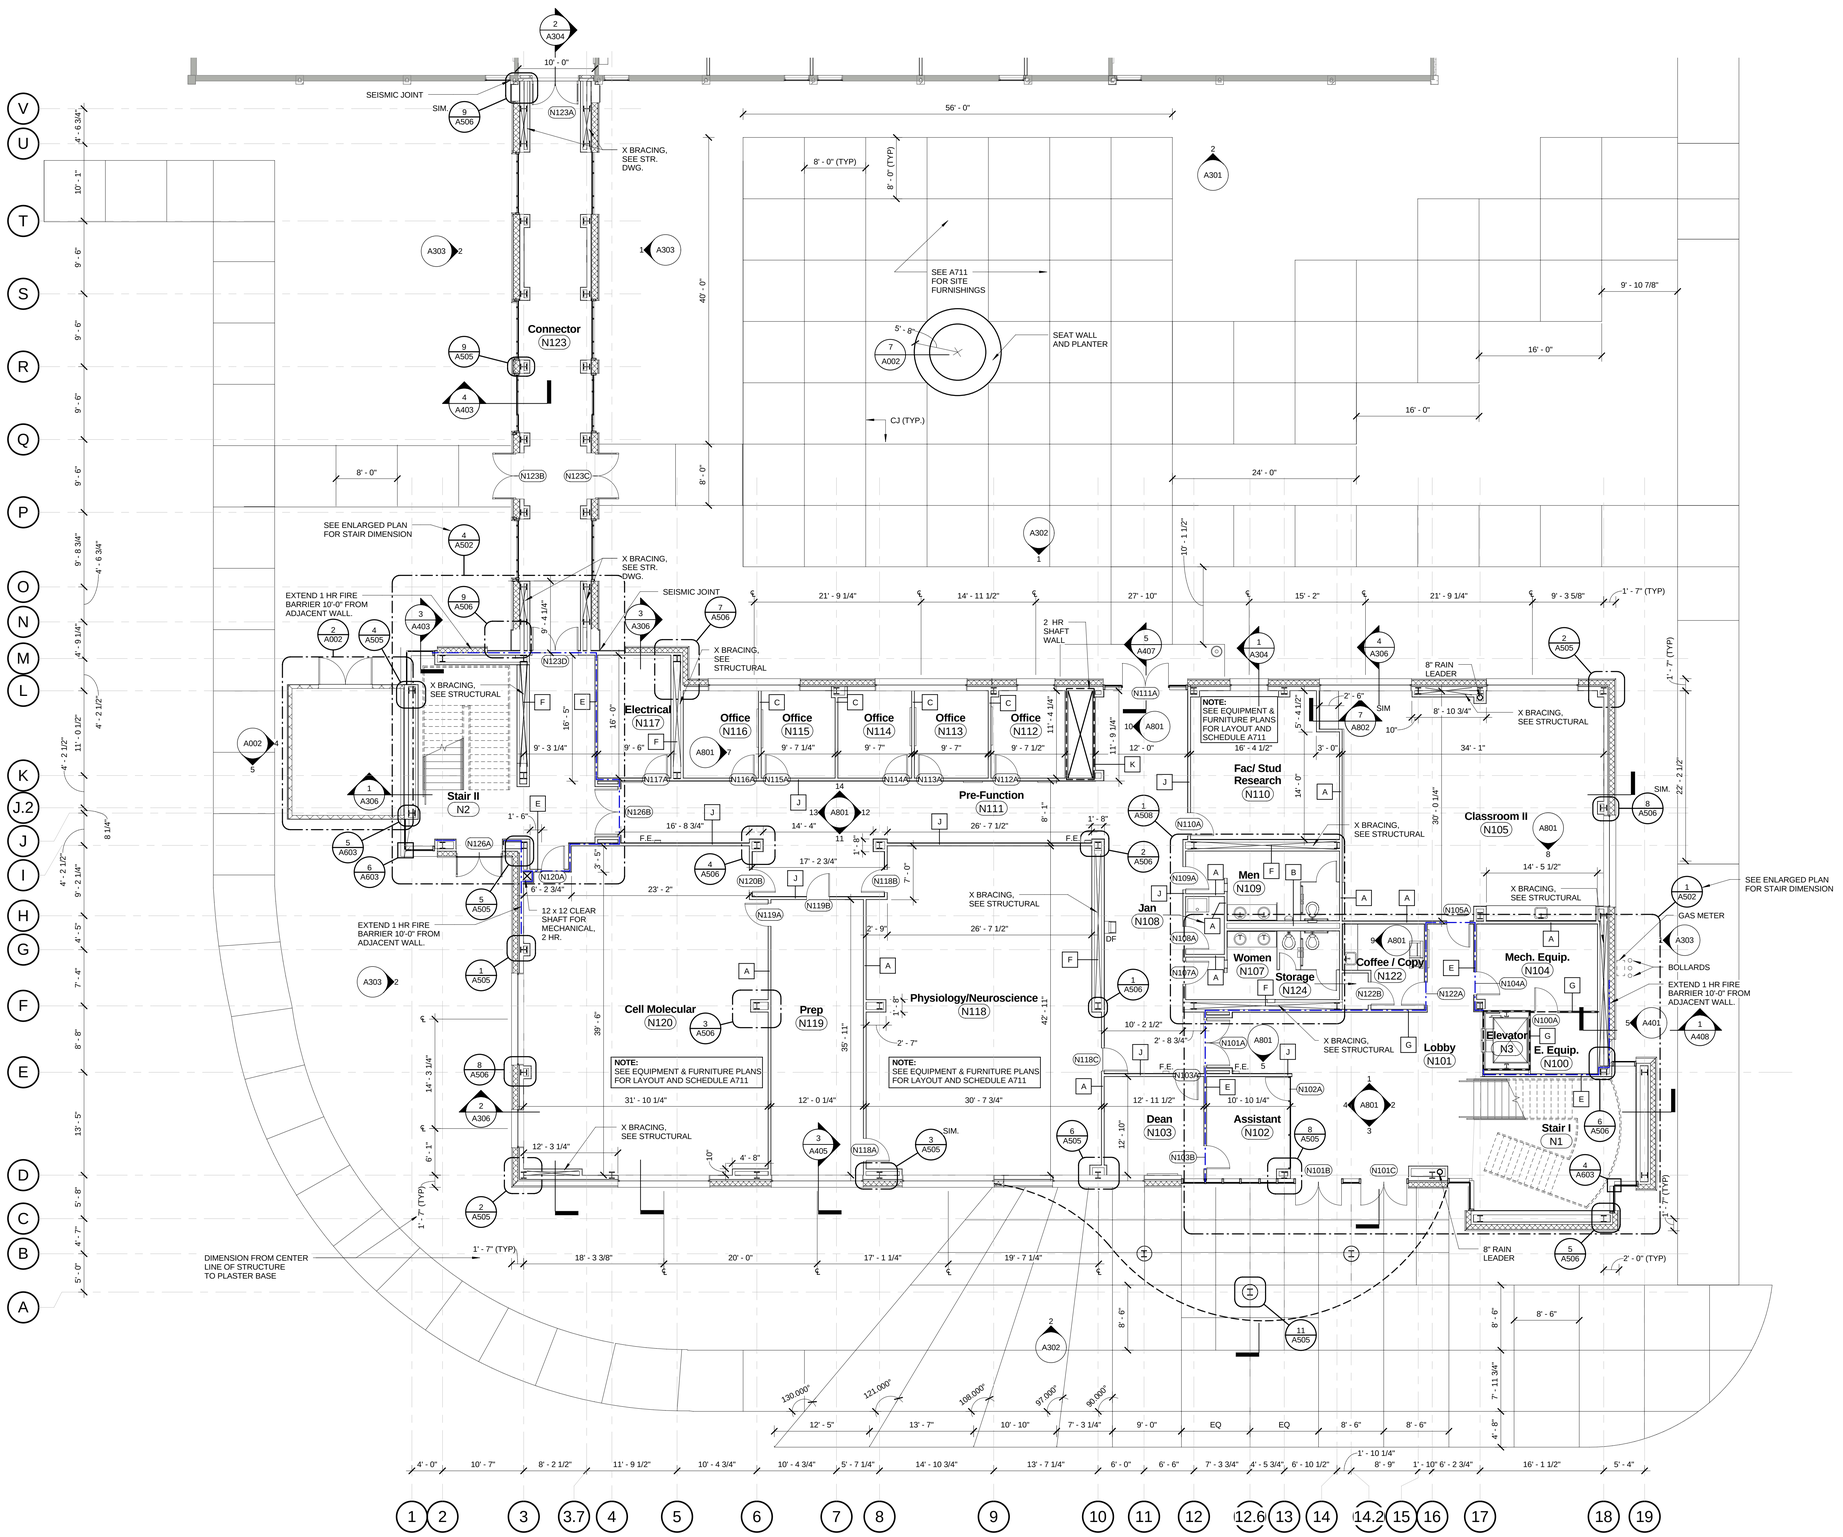

2.2 ARCHITECTURAL FLOOR PLAN - NEW BLDG. ENTRY LEVEL

1/8" = 1'-0"

6/14/2007 9:37:13 AM

askew nixon ferguson architects

Architecture
Planning
Interior Design

1500 Union Avenue
Memphis, TN 38104
Tel. 901-278-6868
www.anfa.com

SYMBOL LEGEND

ROOM NAME 101	ROOM NAME AND NUMBER
101	DOOR TAG
A	WALL TYPE TAG
A	WINDOW TAG
A	ELEMENT TAG
Name / Elevation	LEVEL TAG
1 A101 SIM	SECTION TAG
	NEW WALL
	EXISTING WALL
	DEMOLISHED WALL
	1 HR. RATED WALL
	2 HR. RATED WALL

Revision Schedule		
Number	Date	Description

PROJECT NAME

CBU SCIENCE CENTER
650 E. Pkwy S.
Memphis, TN

SHEET TITLE

ARCHITECTURAL FLOOR PLAN - NEW BLDG. ENTRY LEVEL

SEAL

DRAWN	CHECKED	PROJECT NUMBER
AW	BF	06043

DATE: 06/04/07

SHEET NO.: A202.N

© 2007 ASKEW NIXON FERGUSON ARCHITECTS INC.